


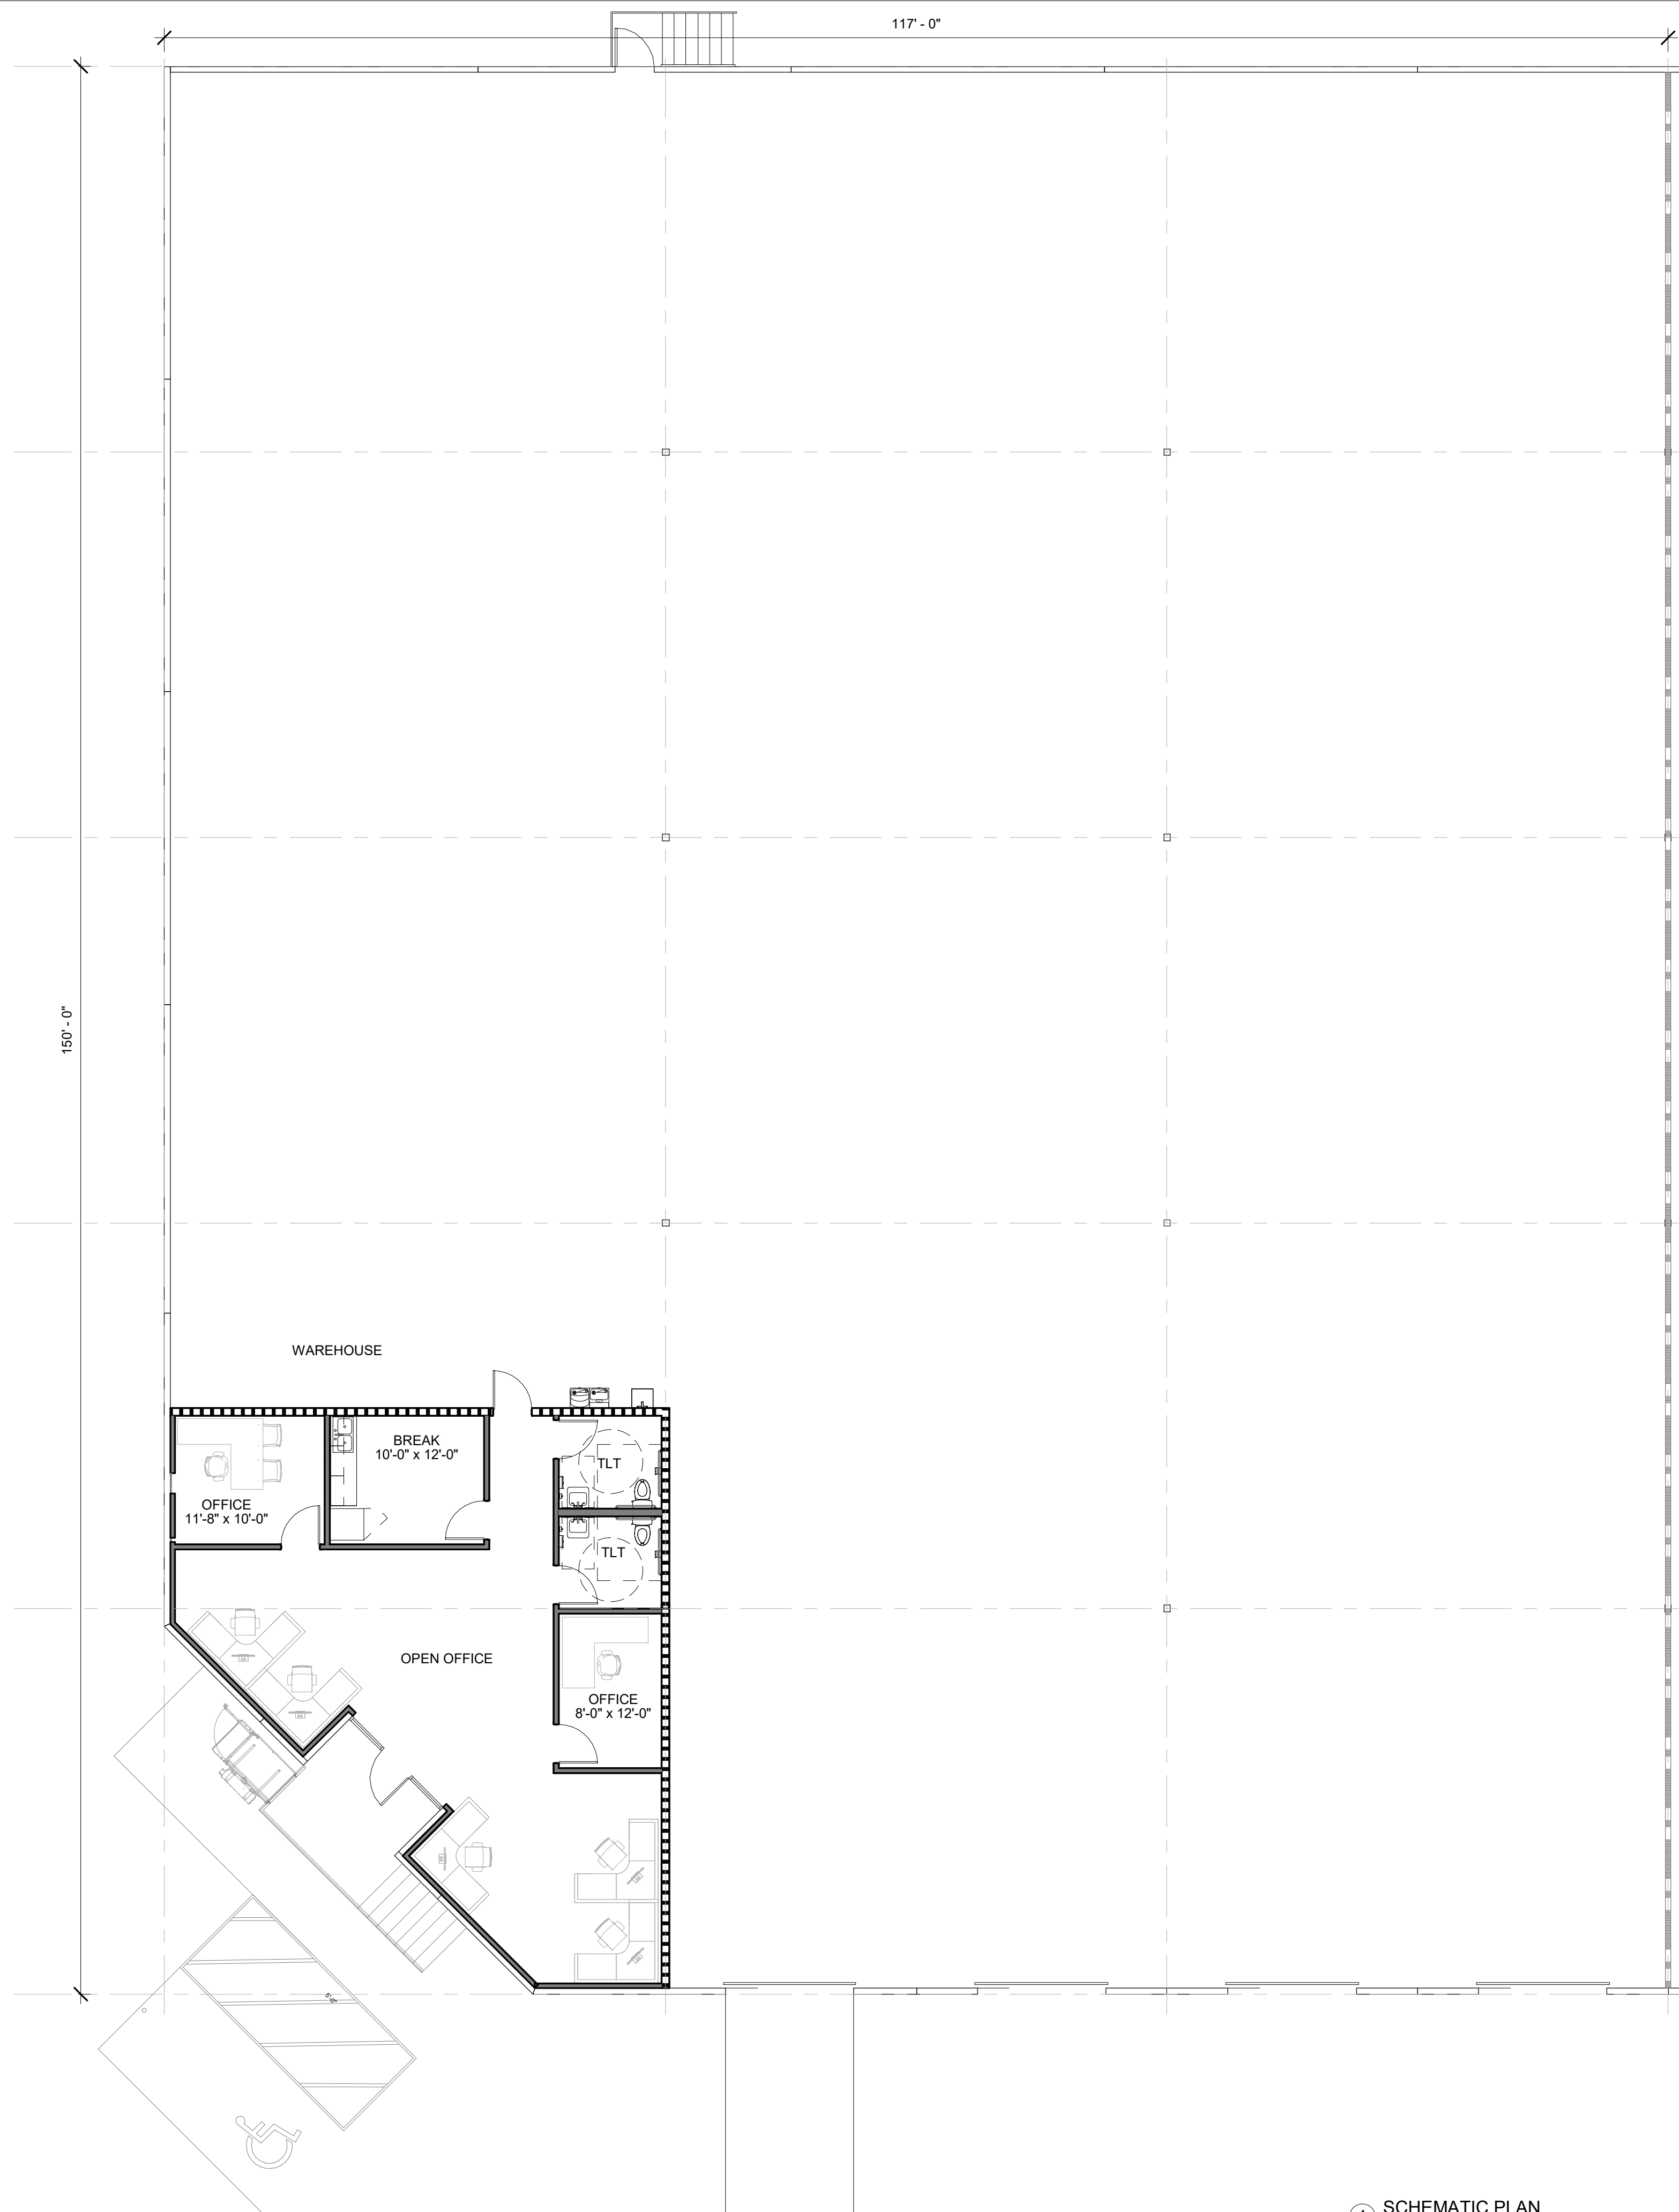

Spec Office - Floor Plan

1751 Shipman Dr.
San Antonio, TX 78219

Scale: 1/8" = 1'-0"

① SCHEMATIC PLAN
1/8" = 1'-0"

OFFICE: 1,356 SF
WAREHOUSE 15,784 SF
TOTAL: 17,140 SF

09/17/26

LKDG Prj. No: 25178

