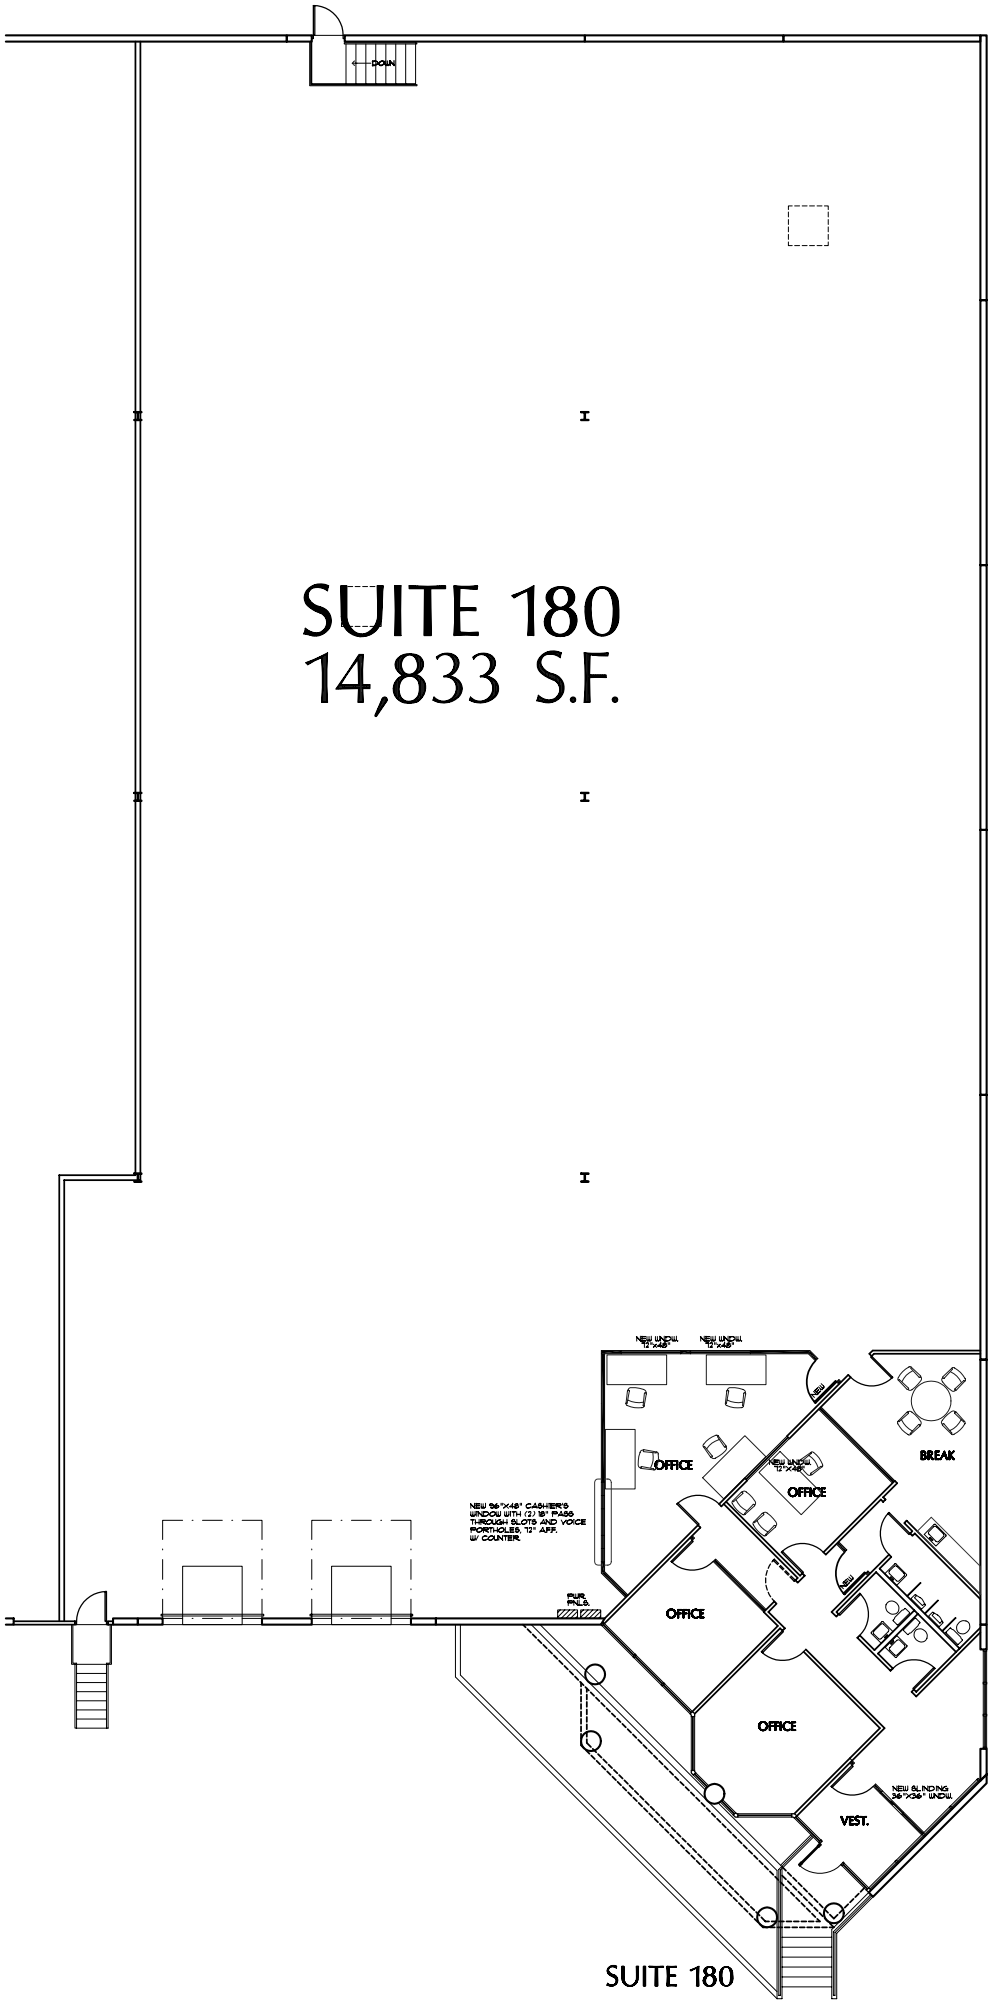
DOWN
SUITE 180
14,833 S.F.
NEW WINDW 12"x48"
NEW WINDW 12"x48"
OFFICE
NEW WINDW 12"x48"
OFFICE
BREAK
NEW 36"X48" CASHIER'S WINDOW WITH (2) 18" PASS THROUGH SLOTS AND VOICE PORTHOLES, 12" AFF. W/ COUNTER
PWR. PKLS.
OFFICE
OFFICE
VEST.
NEW BLINDNS 36"X36" WNDW
SUITE 180