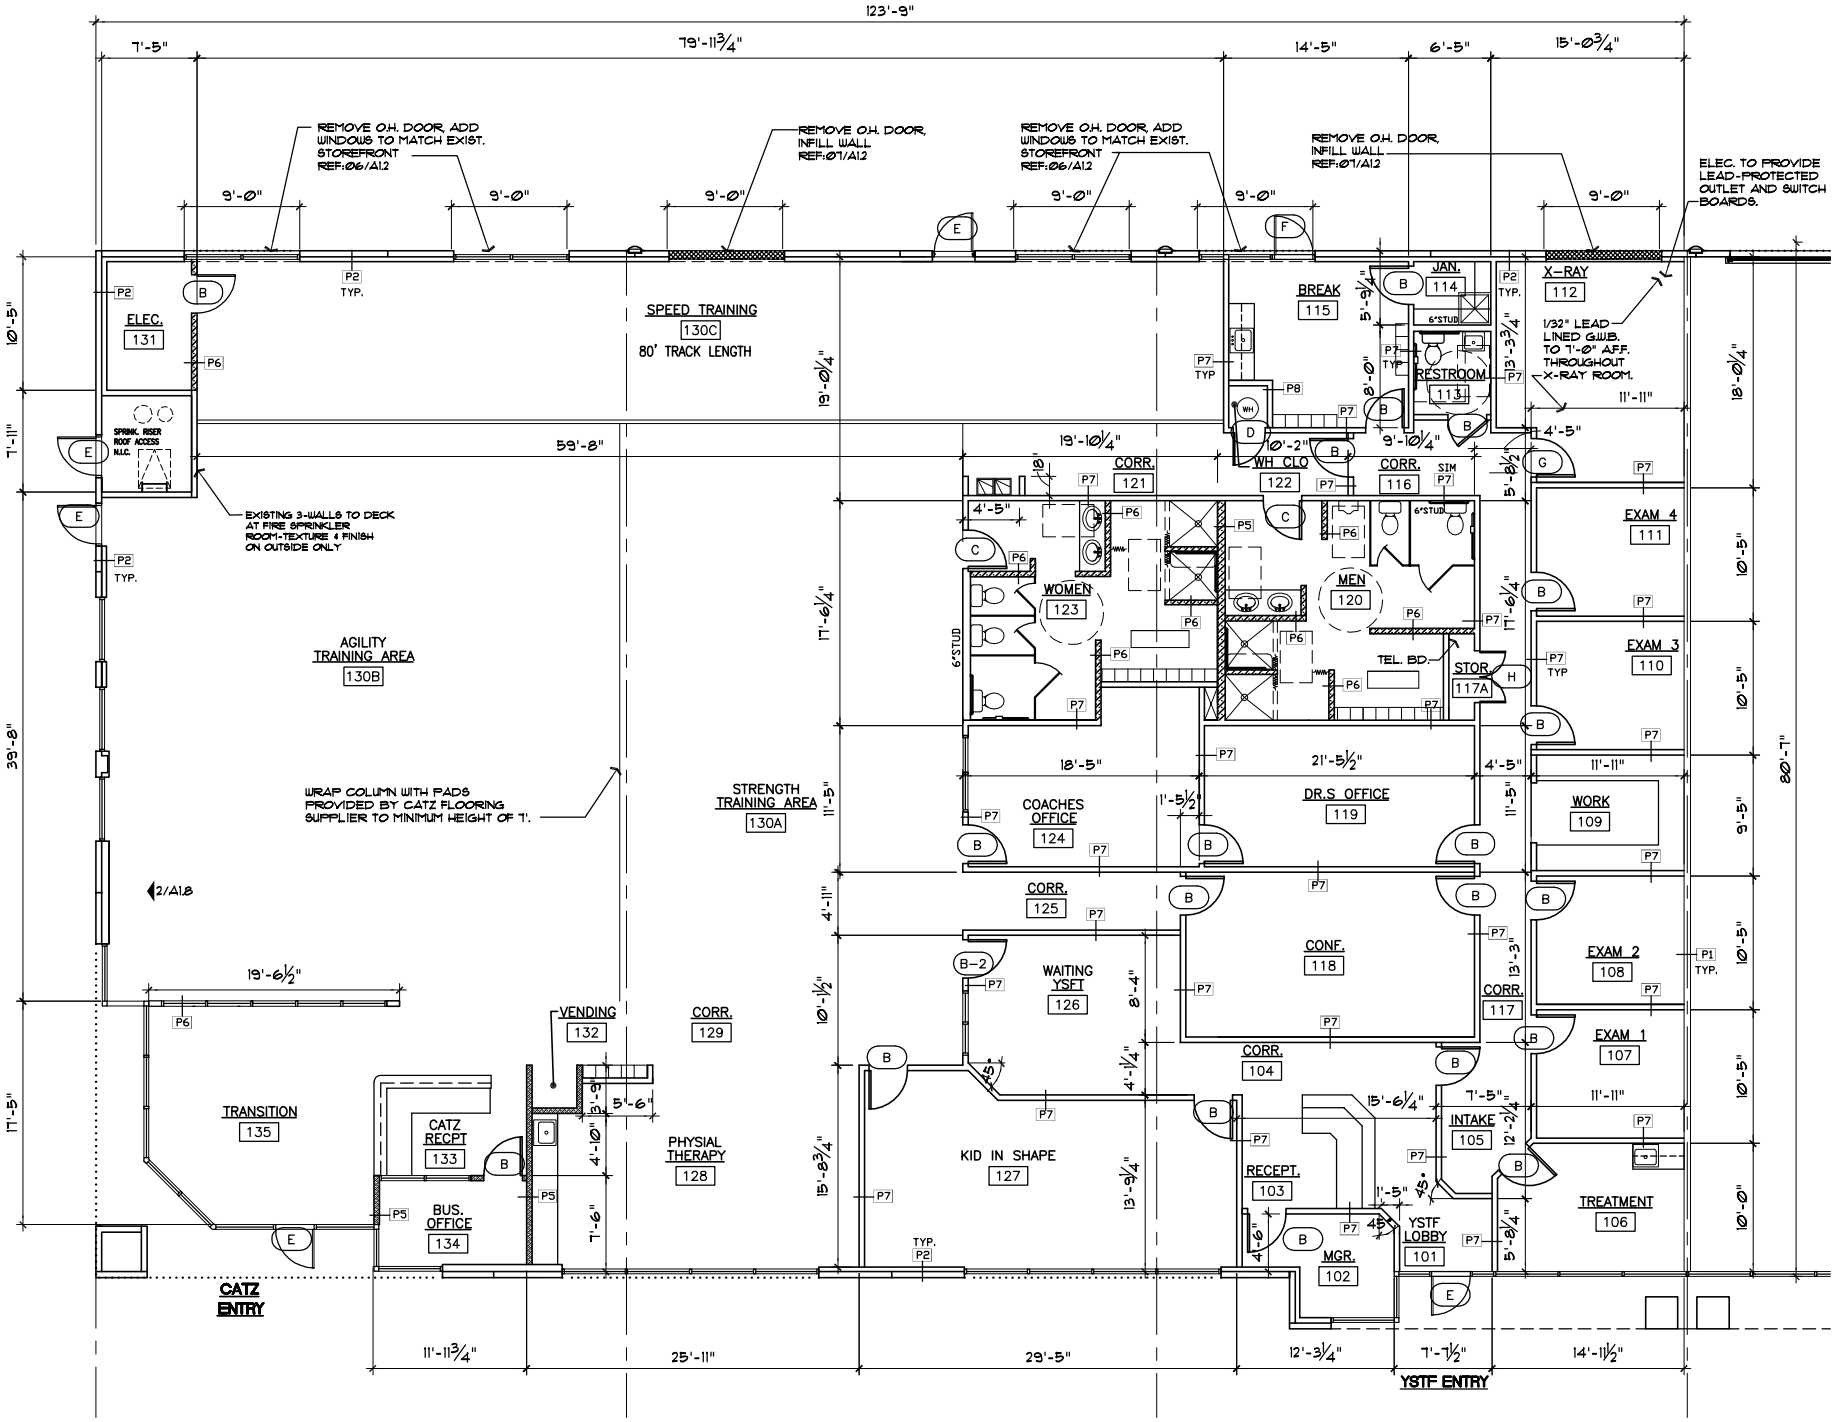
123'-9"
7'-5"
79'-11¾"
14'-5"
6'-5"
15'-0¾"
REMOVE O.H. DOOR, ADD WINDOWS TO MATCH EXIST. STOREFRONT REF:06/A1.2
REMOVE O.H. DOOR, INFILL WALL REF:07/A1.2
REMOVE O.H. DOOR, ADD WINDOWS TO MATCH EXIST. STOREFRONT REF:06/A1.2
REMOVE O.H. DOOR, INFILL WALL REF:07/A1.2
ELEC. TO PROVIDE LEAD-PROTECTED OUTLET AND SWITCH BOARDS.
9'-0"
ELEC. 131
SPEED TRAINING 130C
80' TRACK LENGTH
BREAK 115
JAN. 114
X-RAY 112
RESTROOM 113
1/32" LEAD LINED G.W.B. TO 7'-0" A.F.F. THROUGHOUT X-RAY ROOM.
SPRINK. RISER ROOF ACCESS
59'-8"
19'-10¼"
CORR. 121
WH CLO 122
CORR. 116
EXAM 4 111
EXISTING 3-WALLS TO DECK AT FIRE SPRINKLER ROOM-TEXTURE & FINISH ON OUTSIDE ONLY
WOMEN 123
MEN 120
TEL. BD.
STOR. 117A
EXAM 3 110
AGILITY TRAINING AREA 130B
WRAP COLUMN WITH PADS PROVIDED BY CATZ FLOORING SUPPLIER TO MINIMUM HEIGHT OF 7'.
STRENGTH TRAINING AREA 130A
COACHES OFFICE 124
DR.S OFFICE 119
WORK 109
CORR. 125
CONF. 118
EXAM 2 108
WAITING YSFT 126
CORR. 117
EXAM 1 107
2/A1.8
19'-6½"
VENDING 132
CORR. 129
CORR. 104
TRANSITION 135
CATZ RECPT 133
PHYSIAL THERAPY 128
KID IN SHAPE 127
INTAKE 105
RECEPT. 103
TREATMENT 106
BUS. OFFICE 134
YSTF LOBBY 101
MGR. 102
CATZ ENTRY
YSTF ENTRY
11'-11¾"
25'-11"
29'-5"
12'-3¼"
7'-7½"
14'-11½"