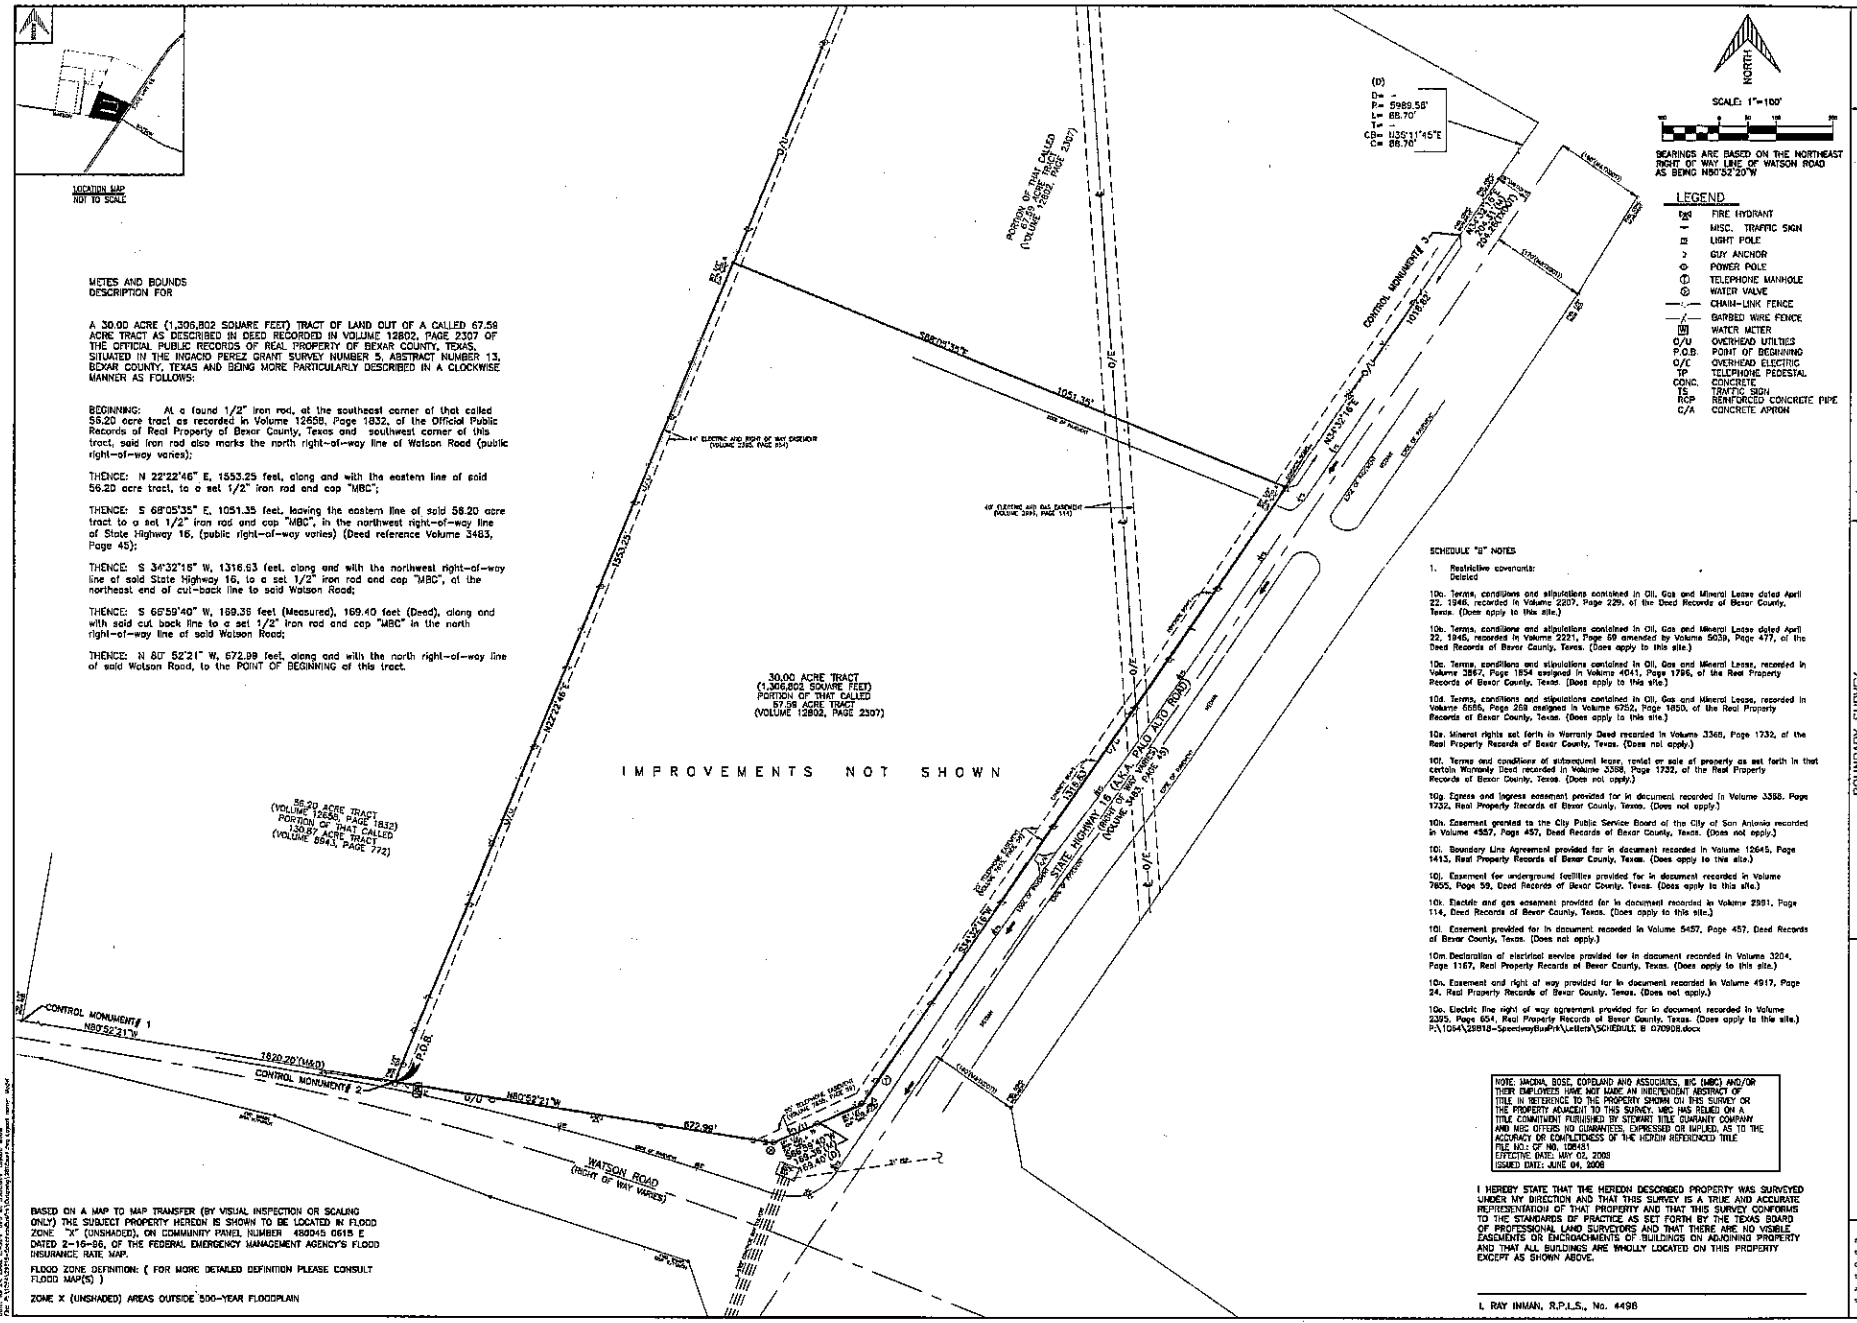

MACINA • BOSE • COPELAND & ASSOC., INC.
CONSULTING ENGINEERS AND LAND SURVEYORS
1035 Central Parkway North, San Antonio, Texas 78232
(0) 545-1122 Fax (210) 545-9302 www.mbcengineers.com

BOUNDARY SURVEY OF

A 30.00 ACRE (1,306,802 SQUARE FEET) TRACT OF LAND BEING OUT OF A CALLED 67.59 ACRE TRACT AS DESCRIBED IN DEED RECORDED IN VOLUME 12802, PAGE 2307 OF THE OFFICIAL PUBLIC RECORDS OF REAL PROPERTY OF BEXAR COUNTY, TEXAS, SITUATED IN THE INGACIO PEREZ GRANT SURVEY NUMBER 5, ABSTRACT NUMBER 13, BEXAR COUNTY, TEXAS.

NO.	DATE	DESCRIPTION	BY

DESIGN: DLA
DRAWN: RICH
CHECKED: IRI
DATE: July 16, 2008
JOB NO. 29818-1054
SHT. 1 OF 1